APPLICATION SUPPLEMENTAL FORM

Onsite Wastewater System

File Nbr: **2020070004**
County: **Saluda**

Name: JEFF RIKARD

Type Facility: HOUSE

Subdivision PALMETTO POINTE

Block: Lot: 16

Address:
3079 WINDMILL RD
LEESVILLE, SC 29070

Site: LONGVIEW DR LOT 16
LEESVILLE, SC

Program Code: 360

System Code:

TM No.:

Water Supply: PUBLIC

ACTUAL INSTALLATION **(NTS)**

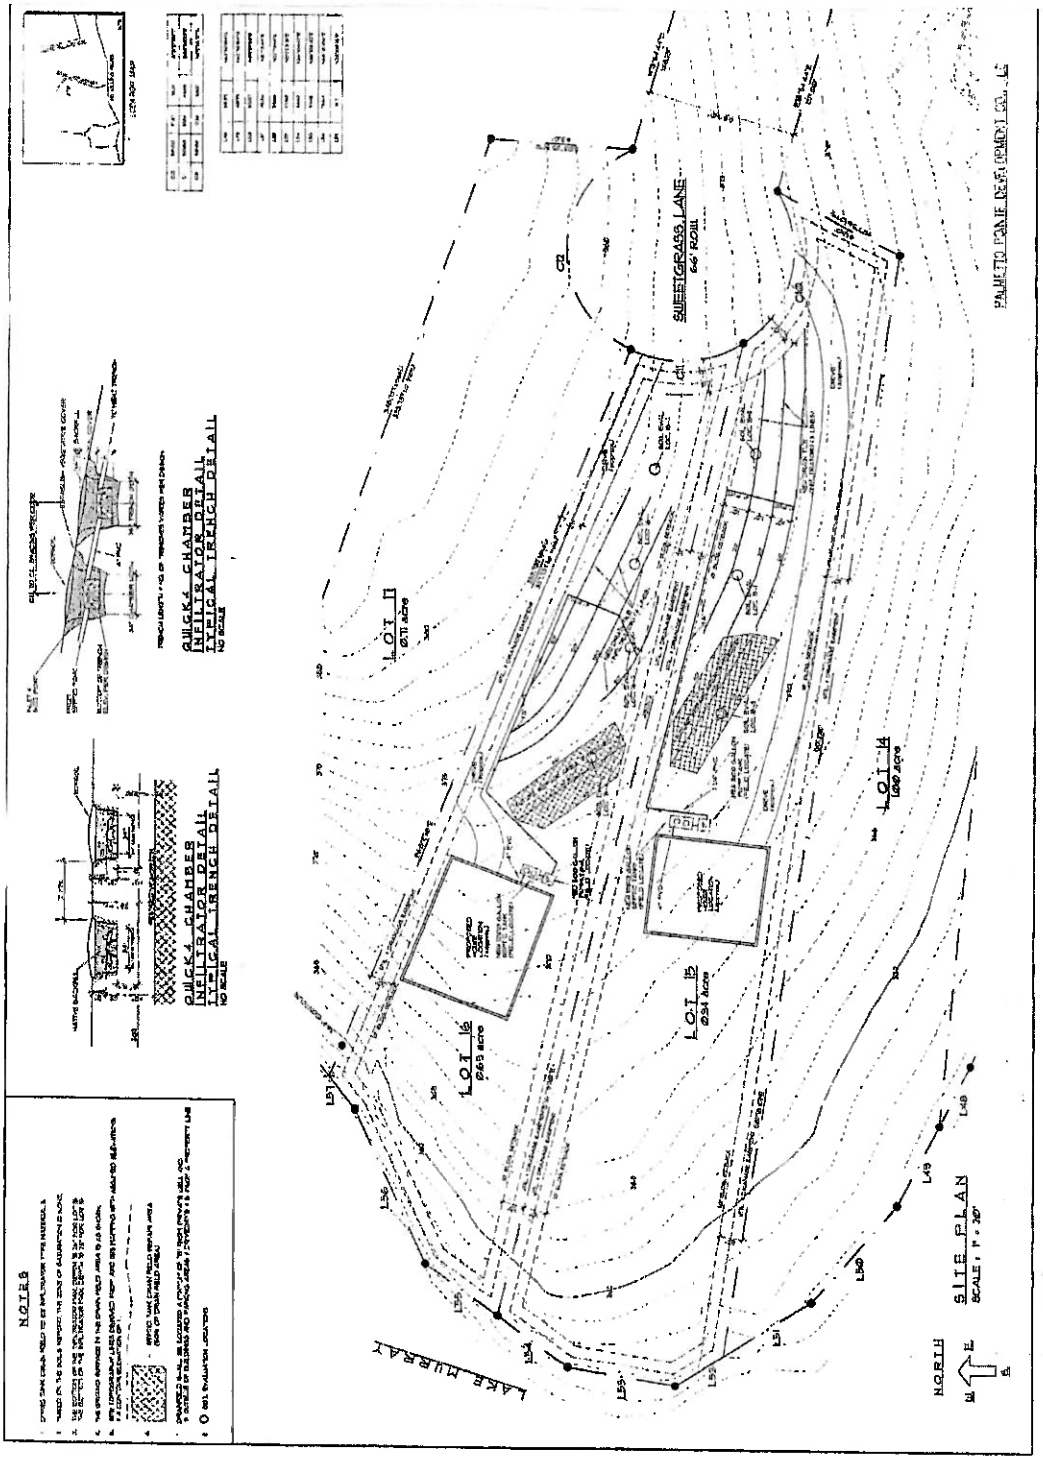

Personal information provided on this form is subject to public scrutiny or release.