# APPLICATION SUPPLEMENTAL FORM

**Onsite Wastewater System**

File Nbr: **2020070008**
County: **Saluda**

Name: JEFF RIKARD

Type Facility: HOUSE

Subdivision PALMETTO POINTE

Block: Lot: 65

Address:
3079 WINDMILL RD
LEESVILLE, SC 29070

Site: HARBORVIEW CT LOT 65
LEESVILLE, SC

Program Code: 360

System Code:

TM No.:

Water Supply: PUBLIC

**ACTUAL INSTALLATION** (NTS)

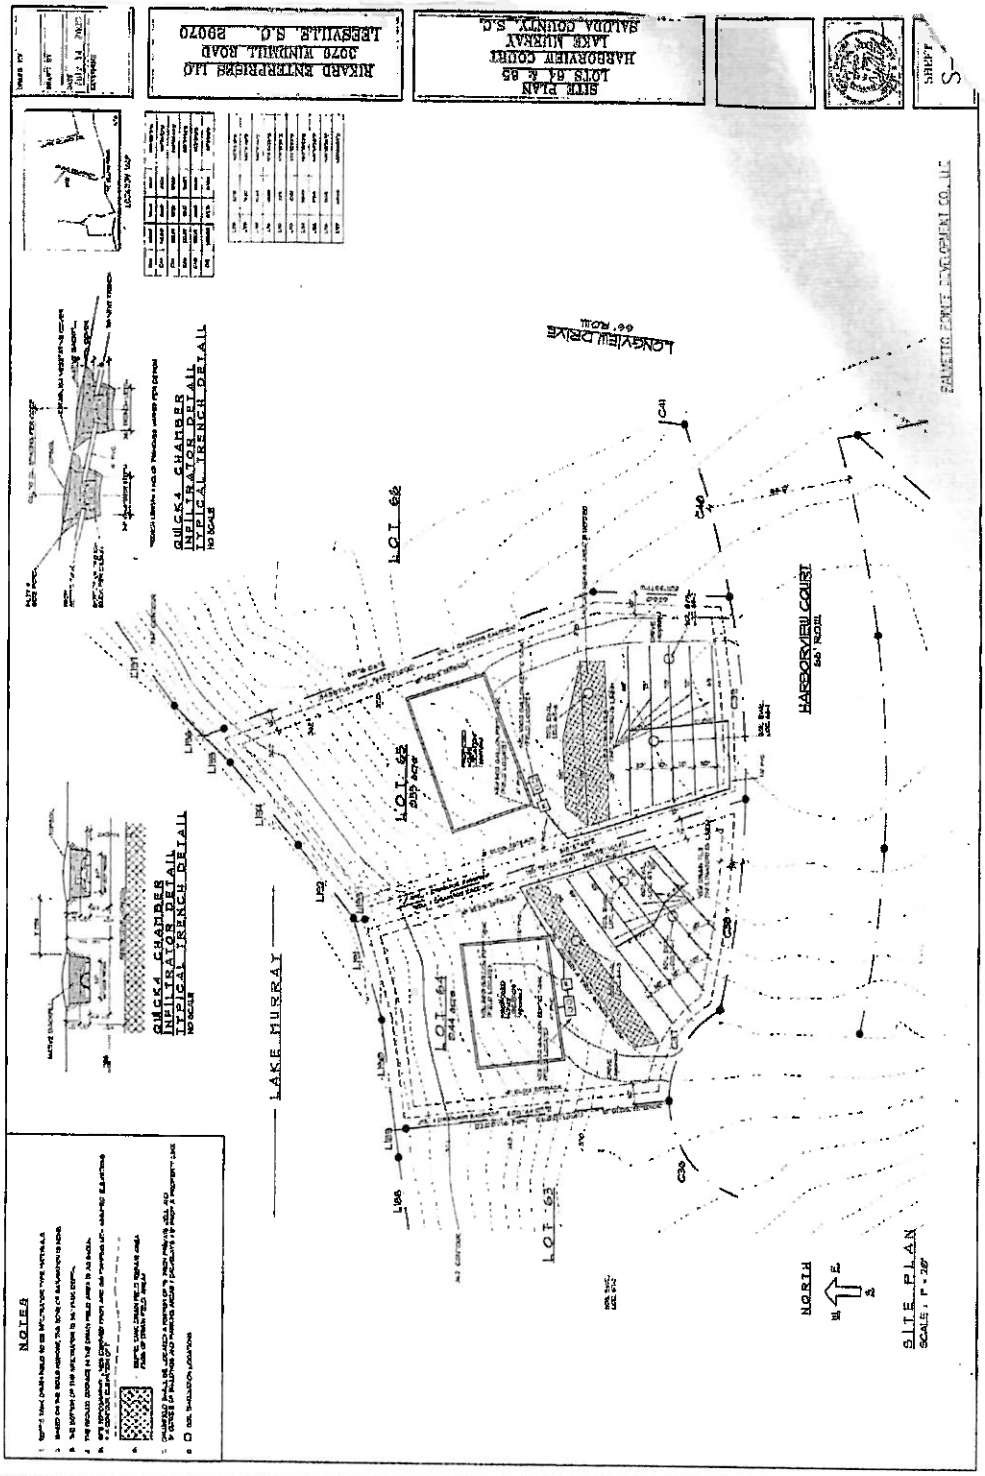




Personal information provided on this form is subject to public scrutiny or release.